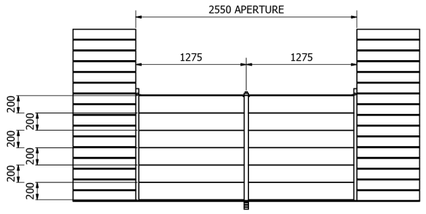

REVEAL FIXING WITH COMPRESSION POST

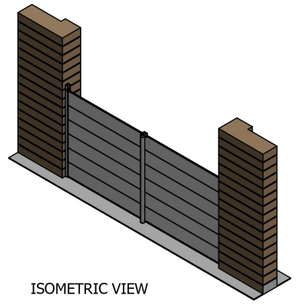

ISOMETRIC VIEW

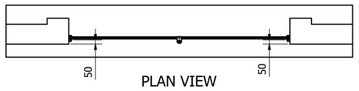

PLAN VIEW

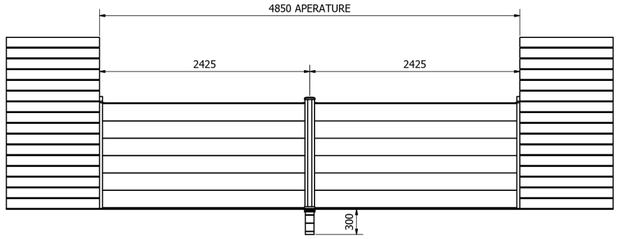

REVEAL FIXING WITH DEMOUNTABLE POST

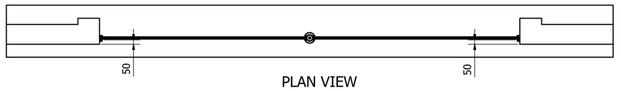

PLAN VIEW

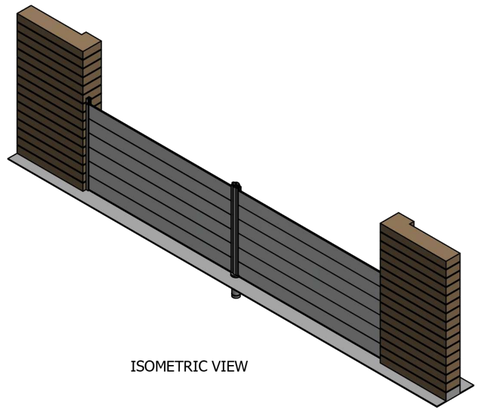

ISOMETRIC VIEW

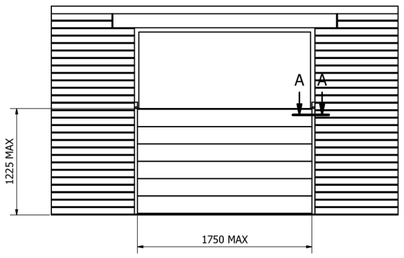

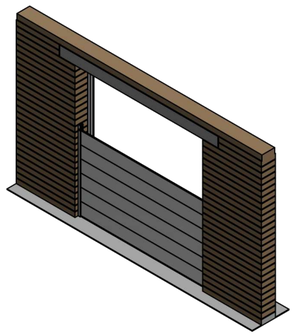

ISOMETRIC VIEW

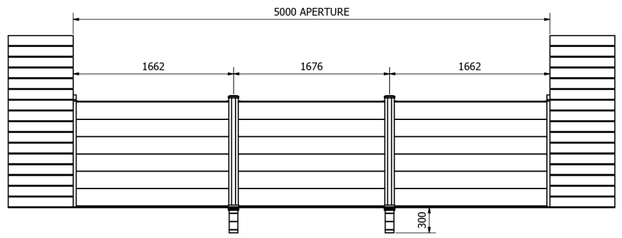

REVEAL FIXING WITH MULTIPUL DEMOUNTABLE POST

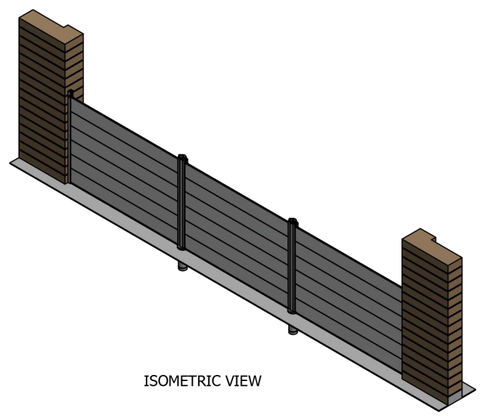

ISOMETRIC VIEW

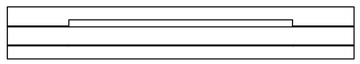

PLAN VIEW

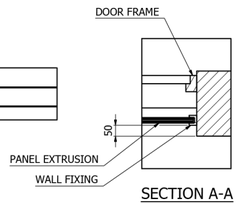

SECTION A-A
1:10

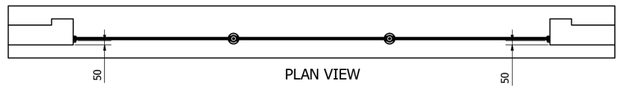

PLAN VIEW

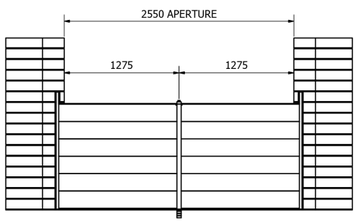

FACE FIXING WITH COMPRESSION POST

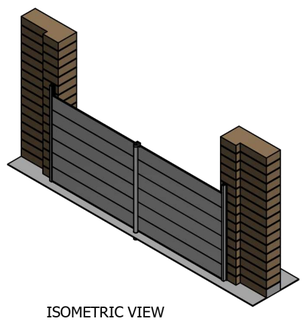

ISOMETRIC VIEW

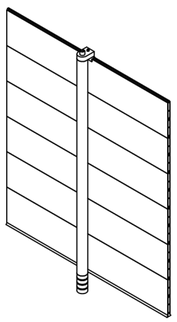

ISOMETRIC VIEW OF COMPRESSION POST

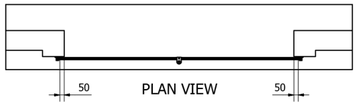

PLAN VIEW

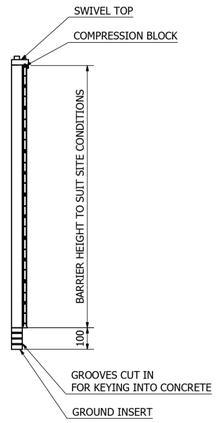

ARRANGEMENT OF COMPRESSION POST

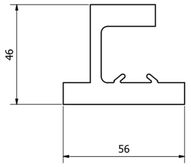

STANDARD FACE FIXING PROFILE

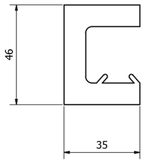

STANDARD REVEAL FIXING PROFILE

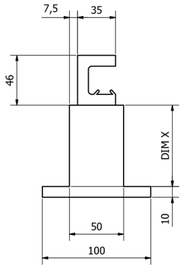

PACKING AVAILABLE FOR FACE FIXING

PACKING SIZES
DIM X
25mm
50mm
75mm
100mm

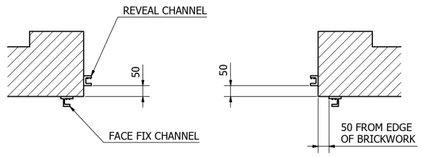

REVEAL & FACE FIX CHANNELS

flood protection solutions

Revision	Modification			Made by	Checked by	Date
Drawn by	Date 03.02.16	Name BB.P	Tender No. 2015/5892A	NOVA DESIGN LTD		
Checked by			Project No. 16963	The content is our copyright property, unauthorised use is not permitted. Copies of this drawing are uncontrolled		
Approved by						

Title: NAUTILUS 200 SYSTEM
FLOOD BARRIER ARRANGEMENTS

Scale: 1:10

Material:

Drawing No.

Sheet 1 of 1 | Size A0 | Revision